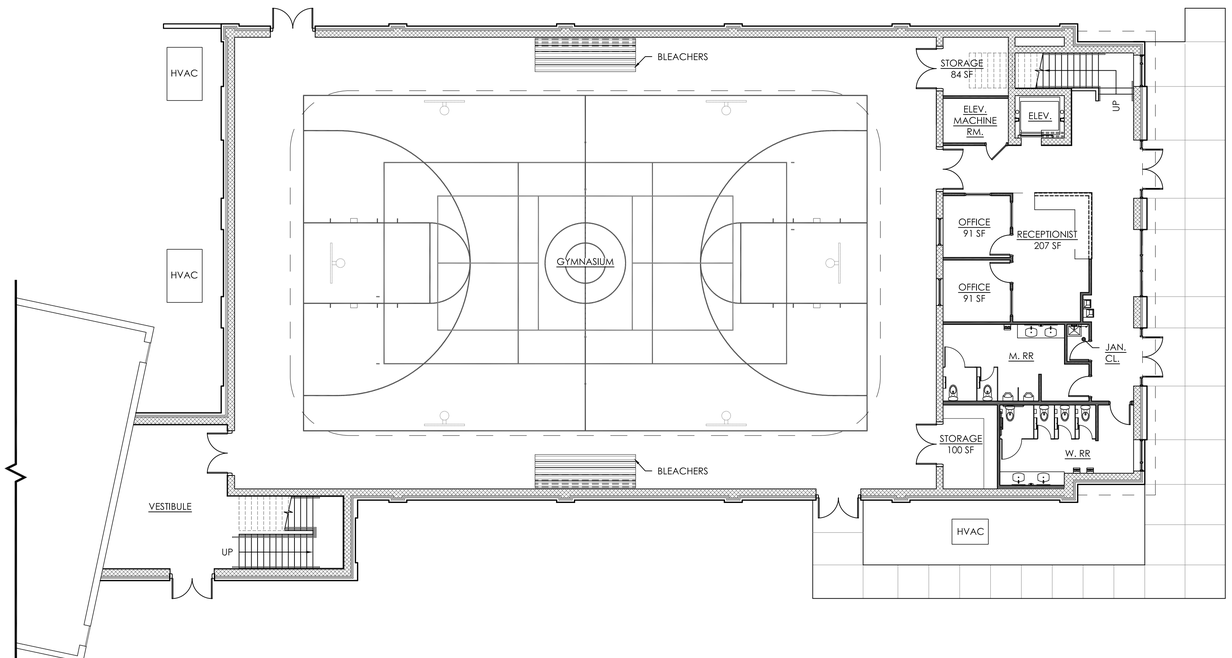

Gymnasium Ground Level Floor Plan (1)

3/32" = 1'-0"

N

Greedmoor Senior Center & Gymnasium

108 East Wilton Avenue

Greedmoor, North Carolina

MHAworks
PLANNING ARCHITECTURE INTERIORS

501 WASHINGTON STREET, SUITE G
DURHAM, NORTH CAROLINA 27701
t 919.682.2870
f 919.682.5369
www.mhaworks.com

-DURHAM
-GREENVILLE
-PITTSBORO
-ASHEVILLE

NOT FOR CONSTRUCTION FOR REVIEW ONLY

THESE DRAWINGS AND THE ACCOMPANYING SPECIFICATIONS ARE INSTRUMENTS OF SERVICE AND AS SUCH SHALL REMAIN THE PROPERTY OF THE ARCHITECT. THEY HAVE BEEN PREPARED FOR A SPECIFIC PROJECT AND SHALL NOT BE USED IN CONJUNCTION WITH ANY OTHER PROJECTS WITHOUT PRIOR WRITTEN PERMISSION OF THE ARCHITECT.
©MHAworks 2016

SHEET NAME:
Gymnasium Ground Level Floor Plan

PHASE:
Permit Documents

REVISIONS:

ISSUE DATE: **02-27-2018**
PROJECT #: **17067**
DRAWN BY: **KNG**

SHEET NUMBER
A1-2